4948
5 SHEETS.

SANBORN-PERRIS MAP CO., LIMITED
117 & 119 Broadway
NEW YORK

1

Population 2000.
NO Steam & 2 Hand Engines
3 Independent Hose Carts
Water Facilities: *See Note.*

Prevailing Winds W. & S.W.

EAST AURORA
ERIE Co. N.Y.
JAN. 1892.
SCALE 50 FT. TO AN INCH.

COPYRIGHT 1892, BY THE SANBORN-PERRIS MAP CO. LIMITED.

MAR 5 1892
H141 X 1

CORPORATION LINE. — BUFFALO — 3/4 MILE — 1/2 MILE — ONE MILE — BIG TREE ROAD — MAPLE AVE. — WILLOW — GROVE — CENTER — WALNUT — PROSPECT — HIGHBURGH — GRANT — CORPORATION LINE. — Tannery Creek — 1/4 MILE FROM R.R. DEPOT — MAIN — OAKWOOD — BEECH — SOUTH — RESERVE ST. — PARSONAGE ST. — OLEAN — PINE — CHURCH — MARKET — PARK — PEEK — MECHANIC — WEST BRANCH CAZENOVIA CREEK — CAZENOVIA CREEK

UNIVERSITY CHURCH — EPISCOP. CHURCH — HIGH SCHOOL — M.E. CHURCH — GEO. HALL CARR'GE FAC. — DARBEE, PEEK & BRO. CIDER MILL — D.S. SPOONER & SON TANNERY — GERMAN CHURCH — PERSONS HALL — RICHARDSON BEEBE & CO. CHEESE FAC. — GLOBE HOTEL — EAST AURORA CEMETERY — OAKWOOD CEMETERY — JAMES BOYS' FEED MILL — HAMMOND'S HO. — BOYNTON W. WAGONER FELT FAC. — WEBSTER'S GRIST MILL — DARBEE, PEEK & BRO. AGRIC. IMPL. WORKS

KEY

No. of stories (3 Gravel Roof, 4 Composite Roof, 5 Slate on Tin Roof)	
Steam Boiler	
Counters Show Left to Right Direction Towards Building	
Fire Wall 6 in. ab. Roof	
H " " 12" " "	
H " " 18" " "	
Frame Partition	
Opening & Iron Door	
Windows - " Shutters	
Stable	
Window in 1st Story	
" 1st & 3rd "	
" 2nd & 4th "	
Bld'gs Colored Yellow are Frame	
" " Red " Brick	
" " Blue " Stone	
" " Grey " Iron	
" " Brown " Adobe	
" " Green " Specials	
(S) (H) Marked (S) are Cloth Lined	
(S) (H) Indicate Relative Heights	
Alternate Street No's are Actual	
Consecutive " " " Arbitrary	
Broken Line near Bld'g - Wood Cornice	
Solid " " " Metal "	

NOTE.

Holly Water Works. Small reservoir for domestic use at night. Domestic pressure 65 lbs. to 70 lbs. per square inch, never less than 60 lbs. Fire pressure direct from pumps. Pump No. run by water motor. 72 Hyd'ts.

Volunteer Fire Depart of 150 men. 2 hand eng's. 3 independent hose carts. 1 chemical eng. one H. & L. truck. 1500' 2½" hose.

"C. Fire alarms distributed through village.

INDEX.

SPECIALS.

	Sheet
B	
Baptist Church,	3
Boynton Waggoner Felt Co.,	2
Brown's Block,	4
B. N. Y. & P. R. R. Depot,	3
D	
Damon Hotel,	2
Darbee, Peck & Bro., Cider Mill,	1
" " " Plan'g "	4
Diemer, G. W., Carriage Factory,	3
E	
East Aurora Electric Co.,	4
" " Hotel,	3
" " Planing Mill, &c.,	4
" " Union School,	5
Episcopal Church,	4
G	
German Church,	1
Globe Hotel,	3
Griggs, A.S., Flour Mill & Coal Y'd,	3
H	
Hall, G., Carriage Factory,	1
Hamlin, C. J., Village Farm,	2
Hammond's Hotel,	2
J	
James Boys' Feed Mill,	5
Jewett Stock Farms,	1 & 5
" Farm,	5
K	
Kimball's Hotel,	2
Kissinger "	3
Kyser & Tuite, Granite Works,	3
M	
Methodist Episc. Church,	4
P	
Persons Hall,	3
Petz, J., Wagon Works,	4
R	
Regulator, The,	3
Richardson, Beebe & Co., Cheese Factory,	2
Richardson, Beebe & Co., Cheese Warehouse,	3
S	
Spooner, D., & Son, Tannery,	4
T	
Thorn, F. M., Agric. Impl.,	4
U	
Universalist Church,	4
V	
Village Farm,	2
W	
Wagner, P. J., Lime, Cement, &c.,	3
Wasson Hotel,	4
Webster, H., Flour Mill,	2

About 1½ Miles S. W. of East Aurora.

NO EXPOSURE ANY SIDE.

"THE MAIN BARN"
JEWETT STOCK FARM.
HENRY C. JEWETT & CO.

Pond — Wooden Bridge. — Underground Gas Mach. Not Used. — Paddocks. — Fence. — 69 Box Stalls. — Sheep. — Coal. — Hennery. — Storage & Wagon Sheds. — Off. — Vet. Surgeon's Off. — Carpr. — Shed. — Ice Ho.

1 night watchman. Heat: stoves. Fuel: coal. Lights: keros. 8 small hyd'ts in barn. 40' 1" rubber hose.

1/8 mile to the Jewett's Green Barn. See this sheet.

ROAD.

NO EXPOSURE. — NO EXPOSURE. — 66' — PINE ST. — 4" W.P. — GERMAN CHURCH

NO EXPOSURE ANY SIDE.

One Mile Track. Closely Covered.

ROAD.

1/8 Mile to Jewett "Main Barn." See this sheet.

"THE GREEN BARN"
JEWETT STOCK FARM.
HENRY C. JEWETT & CO.

Fence. — Well. — Water Tank. — Hot Air U.S. Inp. — 1 & 2 Lantern Rf. — Shed. — Eng. — Ir. Ch. — Fuel: Coal. — Mill for grinding corn for horses.

One watchman & clock. 2 men sleep in barn. Heat: stoves. Fuel: coal. Lights: safety oil. 6 small hyd'ts. No hose.

About 1½ Miles S. W. of East Aurora.

Scale of Feet. 50 40 30 20 10 0 50 100 150

NO EXPOSURE ON ANY SIDE.

"THE BRICK BARN"
JEWETT STOCK FARM.
HENRY C. JEWETT & CO.

About 1½ Miles S. W. of East Aurora.

2 men sleep in barn. Heat: 1 stove. Fuel: coal. Lights: safety oil. No fire app.

16' to roadway.

NO EXPOSURE.

GEO. HALL CARRIAGE FAC. — CHAS. PEEK LIVERY. — Hennery. — Ice Ho. — Carriage Ho. — Wagon Ho. — Lumber Ho. — Wood Wk. — Bl. Sm. Storage — Reposity & Printing

No watchman. Heat: stoves. Fuel: coal & wood. Lights: elec. 75' 1" hose. No fire app.

201 — 202 — 203 — 204 — 205 — 206

MAIN ST.

80' — 80'

Scattered fr. dwellings back from street.

MAIN STREET BEYOND.

NO EXPOSURE.

NO EXPOSURE EXCEPT FR. DW'GS BEYOND.

DARBEE, PEEK & BRO. CIDER MILL.

No watchman. Heat: stove. Fuel: coal & wood. Light: keros. No fire app.

Apple Bins. — Eng. — Mach. — Hennery. — Apple Bins.

65' to fr. dw'g

NO EXPOSURE.

NO EXPOSURE.

J.B.T. Jan. 92.

N o E x p o s u r e

E x p o s u r e

EXERCISING TRACK

5/8 Mile Long.

C. J. HAMLIN. PROP'R.

FARM.

VILLAGE

1 NIGHT WATCHMAN. NO FIRE APP. LIGHTS: KEROS.

185' Long

270' Long

46 Box STALLS.

Driveway.

Driveway.

Vacant.

WILLOW

JAN. 1892

EAST AURORA N.Y.

MAIN

Brook K.

Tannery

Boarding

Storage.

Genl S.

KIMBALL'S HO

Shed

Hotel

Drugs.

Jewelry

Harness.

Gro.

Meat.

Hardw.

Furne.

Fountain

Candy & Cigars

Barber.

HAMMOND'S HOTEL.

DAMON HO.

STOVER W. MILL & WELL.

Scale of Feet.

50 40 30 20 10 0 50 100 150

NO EXPOSURE.

RICHARDSON BEEBE & CO. CHEESE FAC.

No watchman. No fire app. Heat: stoves. Fuel: coal. Lights: keros.

About 100' to Ft. Barn.

STREET.

HAMBURGH ST.

6 W.P.

BOYNTON WAGGONER FELT CO.

No watchman. No fire app. Heat: steam. Fuel: coal. Lights: keros. 4 carding machs. 1 spin jacket. 1 spoolers. 1 mule. 4 looms. 1 push. 1 rotary.

Hydraulic Motor not used

Supply Race.

Flume.

Underground Flume.

Stopping Towards Road.

Foot of Hill

HIRAM WEBSTER MILL ST.

No watchman. No fire app. Heat: stoves. Fuel: coal & cobs. Lights: keros. 1 run stone. 1 set bolts. And to have: 1 corn sheller & 1 sawt mach.

West Branch of Cazenovia Creek.

BUFFALO

BIG TREE ROAD.

50'

80'

6 W.P.

HAMBURGH

No Exposure.

1

2

3

4

6

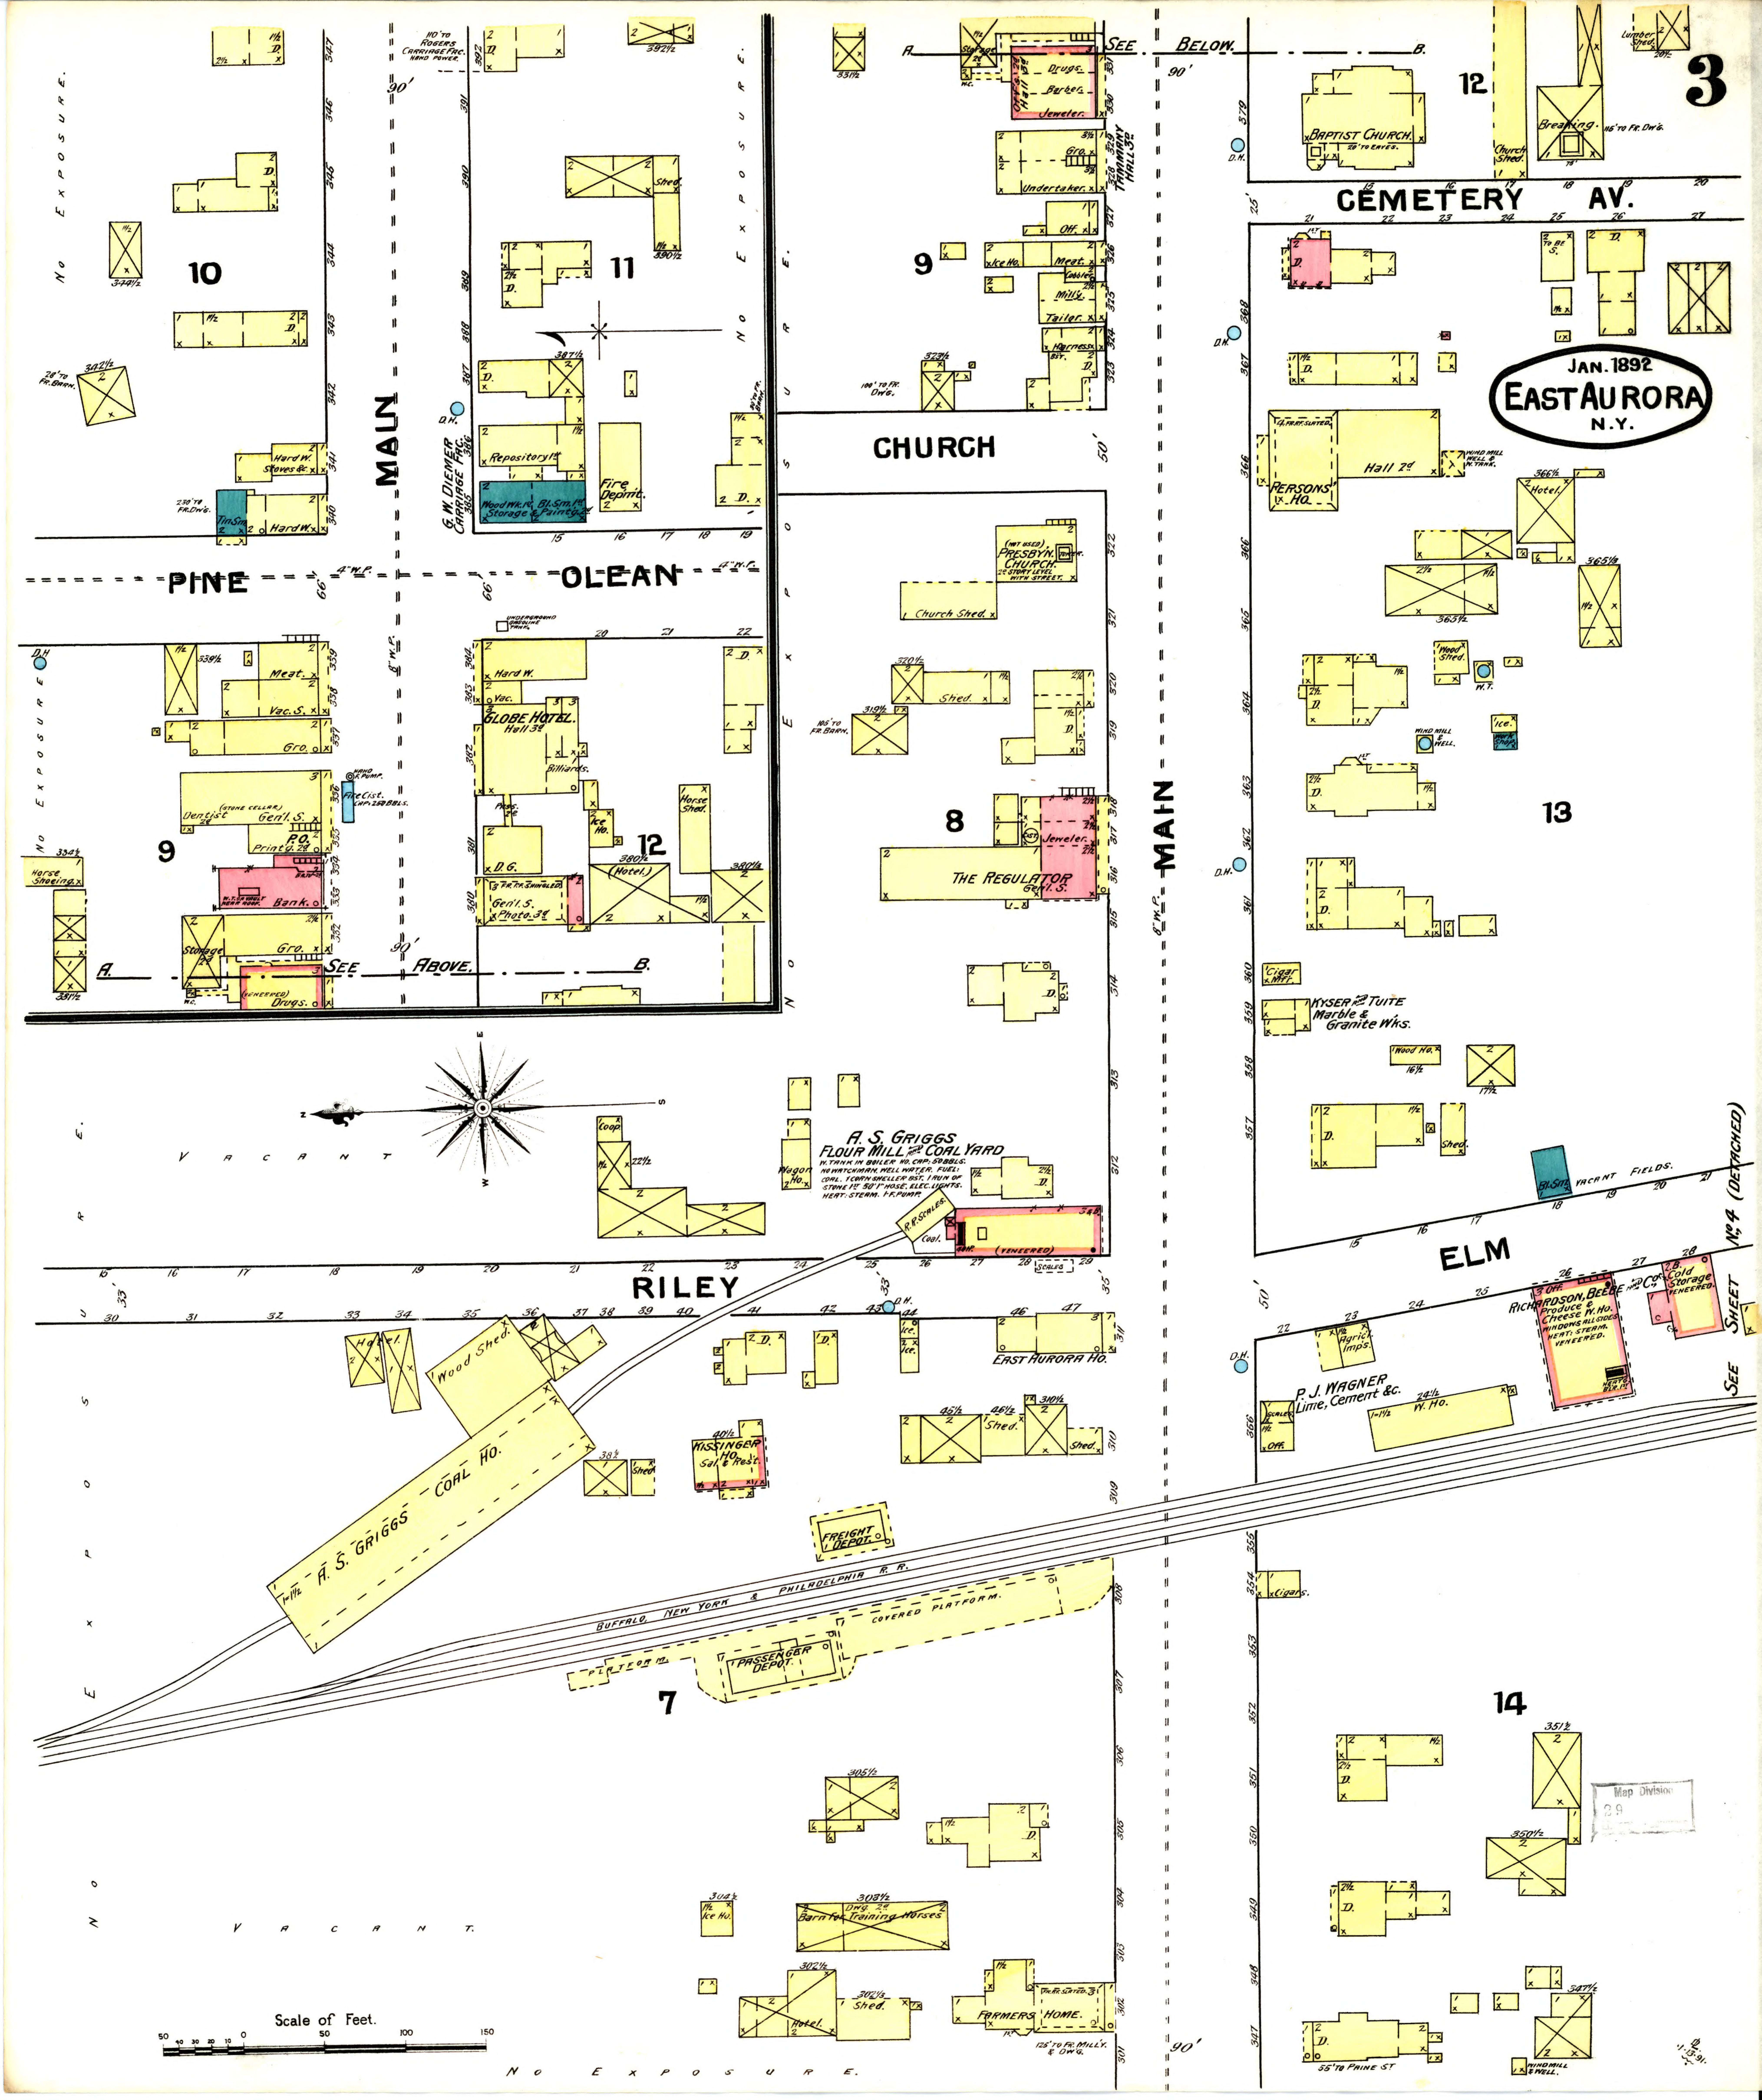

Map Division
29

JAN. 1892 EAST AURORA N.Y. 4

MAIN ST. — CENTER ST. — VACANT — NO 60' EXPOSURE — 66' — 60' — 55' — 80' — 35' TO FR. BARN — NO EXPOSURE — SEE SHEET No 3 — ELM ST. — BL. SM. — 13 — 14 — 17

M.E. CHURCH 1877 — 30' TO EAVES — SPIRE SLATED — A. — B. — C. — D. — Church Shed — 65' TO INS OFF.

Church Shed 110×20 — UNIVERSALIST CHURCH — 120' TO FR. D. — 25' TO EAVES — C.

MAPLE AVE. — 185' TO FR. D. — A. EPIS'L. CHURCH — 72' TO EAVES — 30' TO FR. D.

W. HO. — 3 VENEERED — Cold Storage — Shed — JAIL — Feed & S. IR. CL. BLDG.

Sawing & Planing 1st — Sawing & Bench Wk. &c. 2d — Shakys. Ho. — Engine & Boiler Ho. 60 H.P. — W. TANK — Dry Kiln — Mach. Shop 1st — Storage 2d — Foundry DIRT FLOOR — CUPOLA — Storage Castings for Storage 2d — Storage Castings — Flasks & Pig Iron Storage — FLASKS — Lumber Shed — Office Glazing 2d — Lumber Shed 1st — Storage 2d — LUMBER — 16

MECHANIC — Shed — Lumber Storage 1st & 2d — Lumber Shed — 15

Storage Fertilizer — D.H. — EAST AURORA ELECTRIC CO. 50' Sq. HOUSE. TOTAL 80 HP. FUEL: COAL. WELL WATER. — IR. CH. 50' — DYNAMO — IR. CL. — Gr. CL. — Coal.

BUFFALO, NEW YORK & PHILA. R. R. — NO EXPOSURE

R.R. PUMPING STATION — Tool Ho. — ENG. — U.B. — ELEV. W. TANK CAP. 1500 BBLS.

DARBEE, PEEK & BRO. EAST AURORA PLAN'G. MILL & AGR'L. WKS. 30 HANDS. WORK 10 HOURS. 1 NIGHT WATCHMAN (IN SUMMER TIME ONLY) CLOCK. FORCE PUMP, & 100' OF 1" HOSE. 2 W. TANKS BARRELS OF WATER ON R.P. FIRE PAILS. HEAT: STOVES, STEAM IN DRY KILN. FUEL: SOFT COAL & REFUSE. LIGHTS: KEROSENE OIL. 100' 2" HOSE.

FRAME TURN TABLE

OAKWOOD AV. — 4" W.P. — D.H. — 14 — 105½ — 7½ D — CHEMICAL FIRE ENG. — 703½ — 102½ — 101½ — 76½ — PAINE — 75 76 77 78 79 20 21 — 22 23 24 25 26 27 28 — Bl. Sm. — 50' — 66'

N E S W

NO EXPOSURE — NO EXPOSURE — 122½ — 123½ — 121½ — 120 — 119 — 118 — 117 — 116 — 115 — 114 — 113 — 112 — 111 — 110 — 109 — 108 — 107 — 106 — 105 — 104 — 103 — 102 — 101 — 100

D. SPOONER & SON. UPPER LEATHER TANNERY. 2 HANDS, WORK 8 HOURS. NO FIRE APP. NO WATCHMAN. HEAT & DRYING BY STOVES. FUEL: SPENT TAN & COAL. NO LIGHTS. USE HEMLOCK EXTRACT.

HEM HO. — BARK — HIDE HO. — A. — B. — 12½ — PITS — PLATF. — Hair — Dry — Glue — WOODEN BRIDGE — TANNERY BROOK — 18 HP. CH. 30 ABV. RF. — ENG. 15 H.P. — 30 HP. — BARK MILL 2d — LEACH VAT — 185' TO FR. D. — 300' TO FR. D. — Tan Yard 1st Oiling, Drying & 2 Finishing 2d — WOODEN BRIDGE — PINE ST. — 66' — 101 102 103 104 105 106 107 — 108 109 110 111 112 113 114 115 — Vacant — NO EXPOSURE — 110' TO FR. D — NO EXPOSURE

SEE BELOW — BUFFALO — MAPLE AVE. — 19 20 21 22 23 — 106 107 108 109 110 111 112 113 — 70' — 60' — 75' — 50' — 15' TO FR. D. — Gro. — Shed — Meat & Grs. — Ice — Agr. Imp's. — Shed — Gro. & S. — 4½ — Storage — 2½ — Shed — Milly. — 100' TO FR. D. — 12½ — FR. BARNS BEYOND — 21 — QUAKER — Drugs & Gro. — 725' TO FR. D. — Shoe Mfr. — 7½ — Meat — 20 — Z-2 Ice — Storage — 6½ — FIRE DEPT. — F.M. THORN AGR'L. IMPS. — Bl. Sm. — 95' TO FR. D. — NO EXPOSURE

NO EXPOSURE — 30' TO FR. BARN — 7 Ice — AT ORCHARD PARK N.Y. 6 Miles W. of East Aurora — 18 — 7½ Lumber Ho. — Wood Wk. 1st — JNO. PETZ — 95' TO FR. D. — WAGON SHOP — Bl. Sm. — Shed — (Hotel) — WASSON HO. — Hall 2d — 2½ — OPEN SHED 1st — 101 102 103 104 105 — 75' — BUFFALO — SEE ABOVE — 70'

QUAKER — 155' TO FR. D. — NO EXPOSURE — 23½ — J. H. TERHUNE & SON LIVERY — Undertaker — OPEN 1st — 76½ — P.O. — Gro. & Meat — Gen'l. S. — BROWN'S BLK. — 19 — WIND MILL & PUMP — 60' — MAPLE AVE. — 15 16 17 18 19 20 21 22 23 — 14 13 12 11 10 9 8 7 6 5 4 3 2 1

Map Division

JAN. 1892
EAST AURORA
N.Y.

NO EXPOSURE

NO EXPOSURE.

1 The Pratt Barn. A

JEWETT STOCK FARM
HENRY C. JEWETT & Co
About 1¼ Miles S.W. of E. Aurora.

320'

B C

F G H

ROAD. 40'

ROAD.

E D

I. Carriage Ho. Shed Ho. Shed.

J K L M N

Abuut 2¼ Miles S.W. from E. Aurora.

JEWETT STOCK FARM
HENRY C. JEWETT & Co
¾ Mile S. from Main Barn.

The Colts Barn.

Barn Dust. L

PROJECTING ROOF.

Track for Breaking Colts. Q

HAMBURG ST.

105' to D.H. 95' to Fm. Dwg.

JAMES BOYS
BUCKWHEAT and FEED MILL
2 RUN OF STONE, 3 SETS ROLLS,
1 JOHN SHELLER 1 ST 1 SCOURER,
1 SHUCKER, 1 BOLTING REEL 22

P

NO EXPOSURE

AA RESIDENCES.

Coop. Feed Ho. Y

DRIVE.

BB Mrs. JEWETT'S

Storage. Ice Ho. Coal. S Refrigerator. T

U

NO EXPOSURE

Covered Reservoir.

JEWETT FARM
HENRY JEWETT & Co

Storage. ROAD.

400' TO JEWETT RESIDENCE.

NO EXPOSURE.

Q R

JEWETT STOCK FARM
HENRY C. JEWETT & Co
About 1⅛ Miles S.W. of E. Aurora.

Ice Ho.

The Mare Barn.

LANTERN ROOF.

ROAD. 40'

W

Shed. Ice Ho. Cupola.

EAST AURORA UNION SCHOOL
WINDOWS ALL AROUND.

GROVE

Map Division

Scale of Feet.
50 40 30 20 10 0 50 100 150

MAIN 66'

E. & W.P.

D.H.

NO EXPOSURE